



AREAS


(E) GARAGE	602.19 SF
(E) HOUSE	1,911.18 SF
(N) HOUSE ADDITION	796.46 SF
	3,309.84 SF

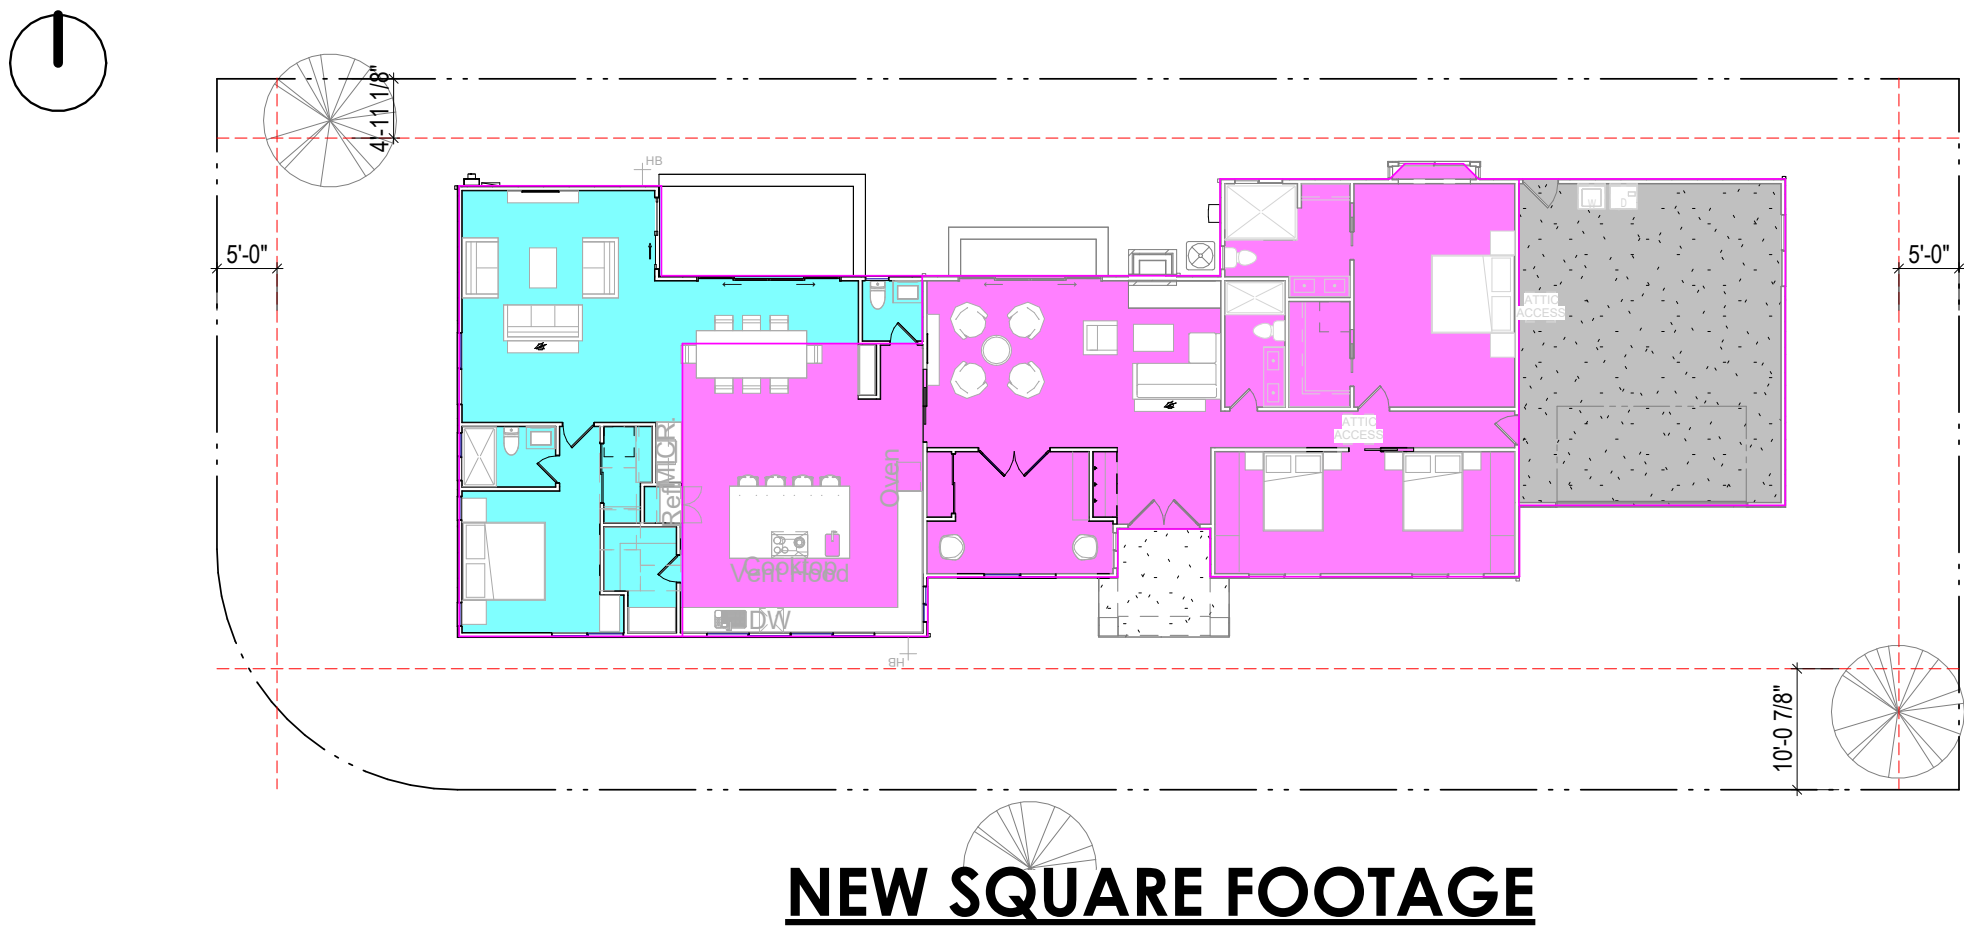

NEW SQUARE FOOTAGE

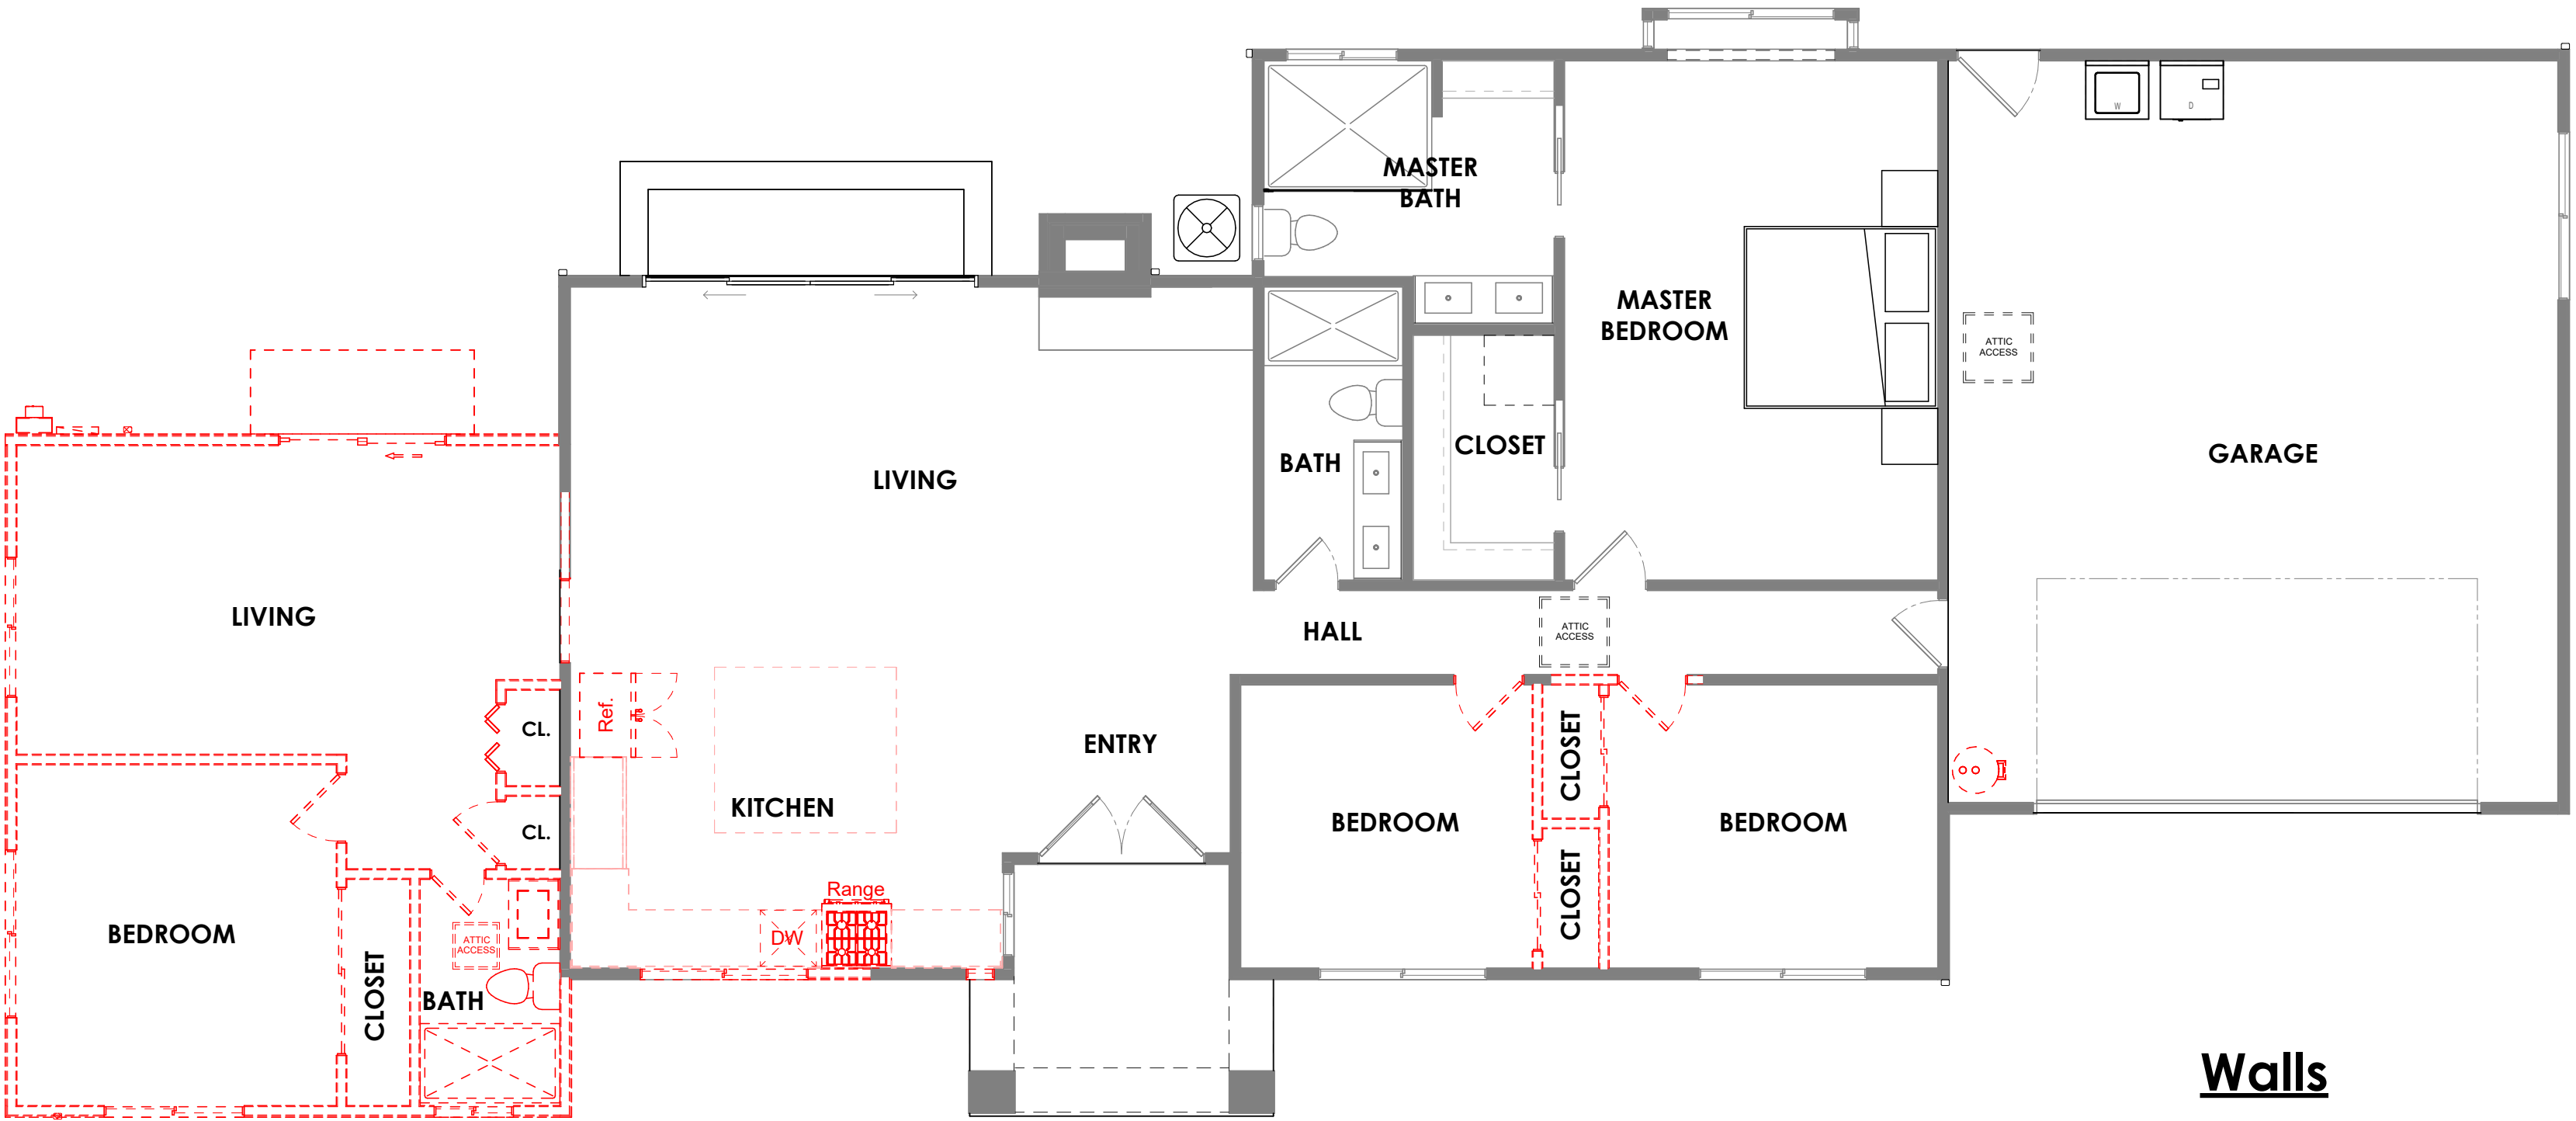

(E) 1ST FLOOR PLAN

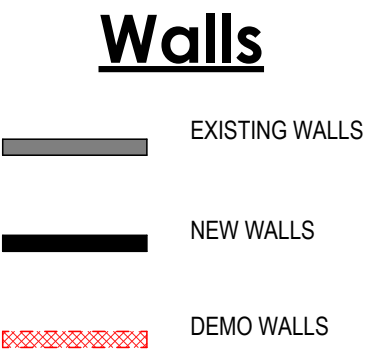

ALL LEVELS, DIMENSIONS AND ANGLES HAVE TO BE CHECKED AND VERIFIED PRIOR TO COMMENCING ANY WORK ON SITE.

DESIGNER:




Project Notes


Revisions		
No.	Description	Date



FRONT-LEFT VIEW

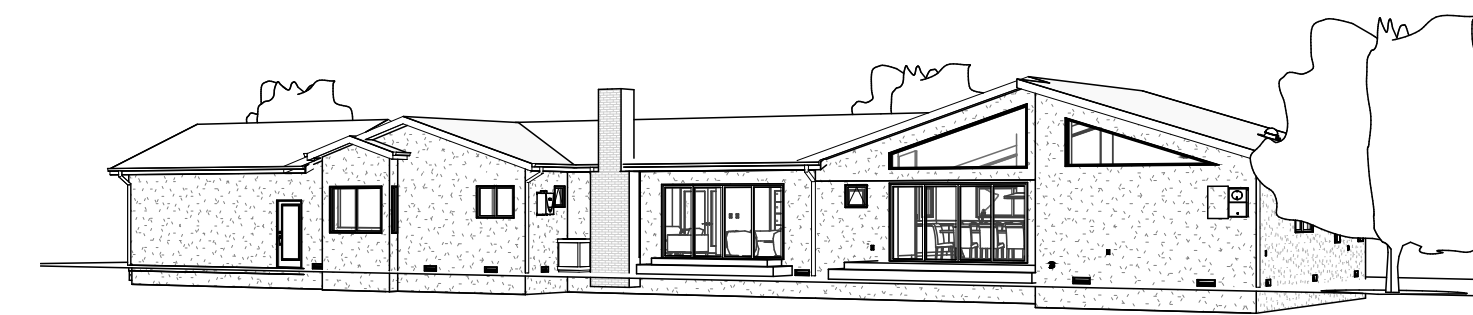

REAR-RIGHT VIEW

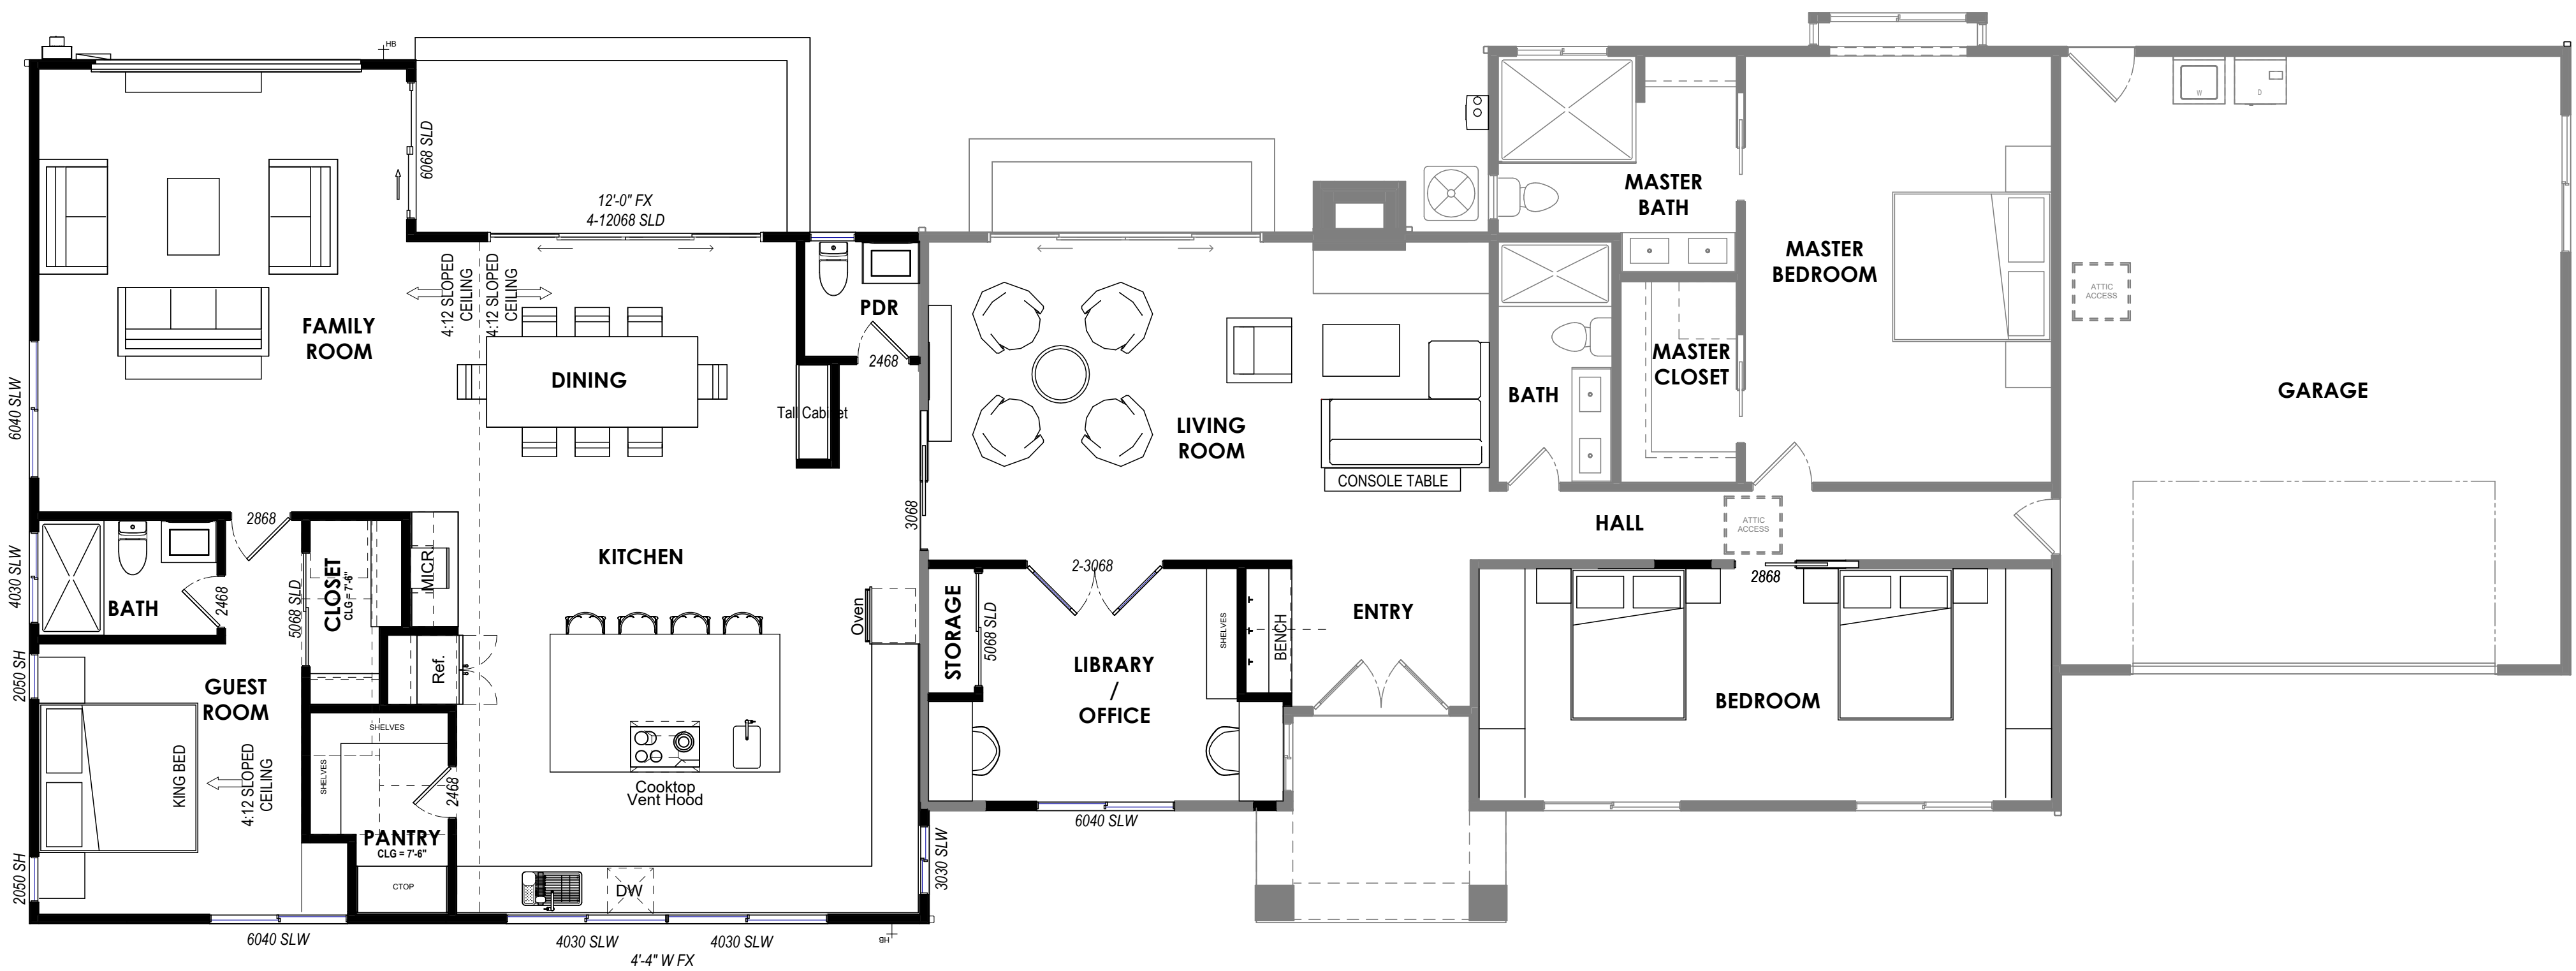

(N) WEST WING - OPTION 2

Deepa Labana

5297 Northlawn Dr., San Jose, CA 95130


ATTACHED NEW ADDITION

Date APRIL 2024

DESIGN ANALYSIS

PA1.1

Scale As indicated

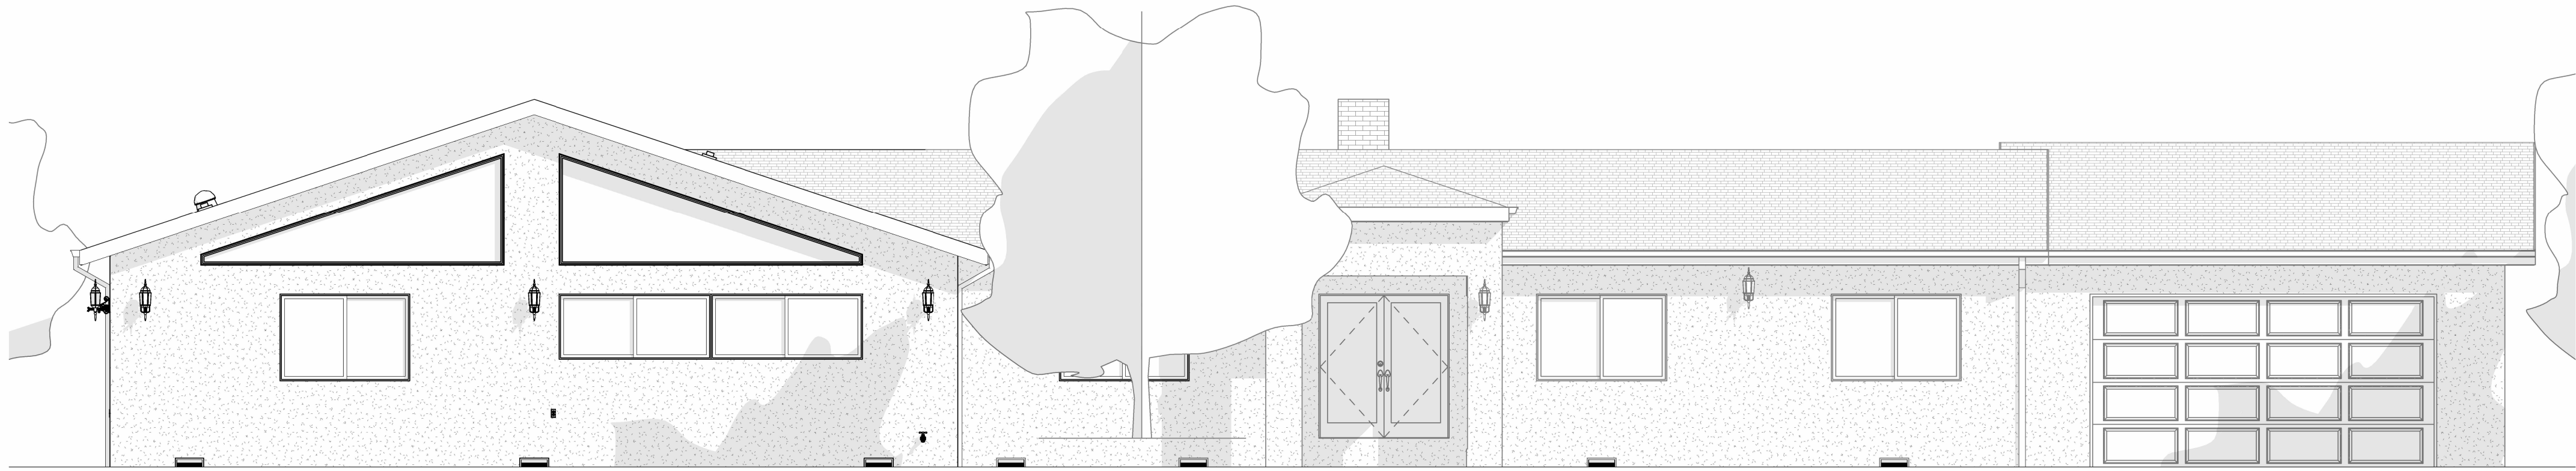

1 (N) FRONT ELEVATION
3/16" = 1'-0"



2 (N) REAR ELEVATION
3/16" = 1'-0"

ALL LEVELS, DIMENSIONS AND ANGLES HAVE TO BE CHECKED AND VERIFIED PRIOR TO COMMENCING ANY WORK ON SITE.

DESIGNER:



Project Notes

Revisions		
No.	Description	Date

Deepa Labana

5297 Northlawn Dr., San Jose, CA 95130

ATTACHED NEW
ADDITION

Date APRIL 2024

DESIGN ANALYSIS

PA1.2

Scale 3/16" = 1'-0"