LOT PLAN

Lot 1002 Gaudi Boulevard

CORINELLA

SCALE 1:150 (A3)

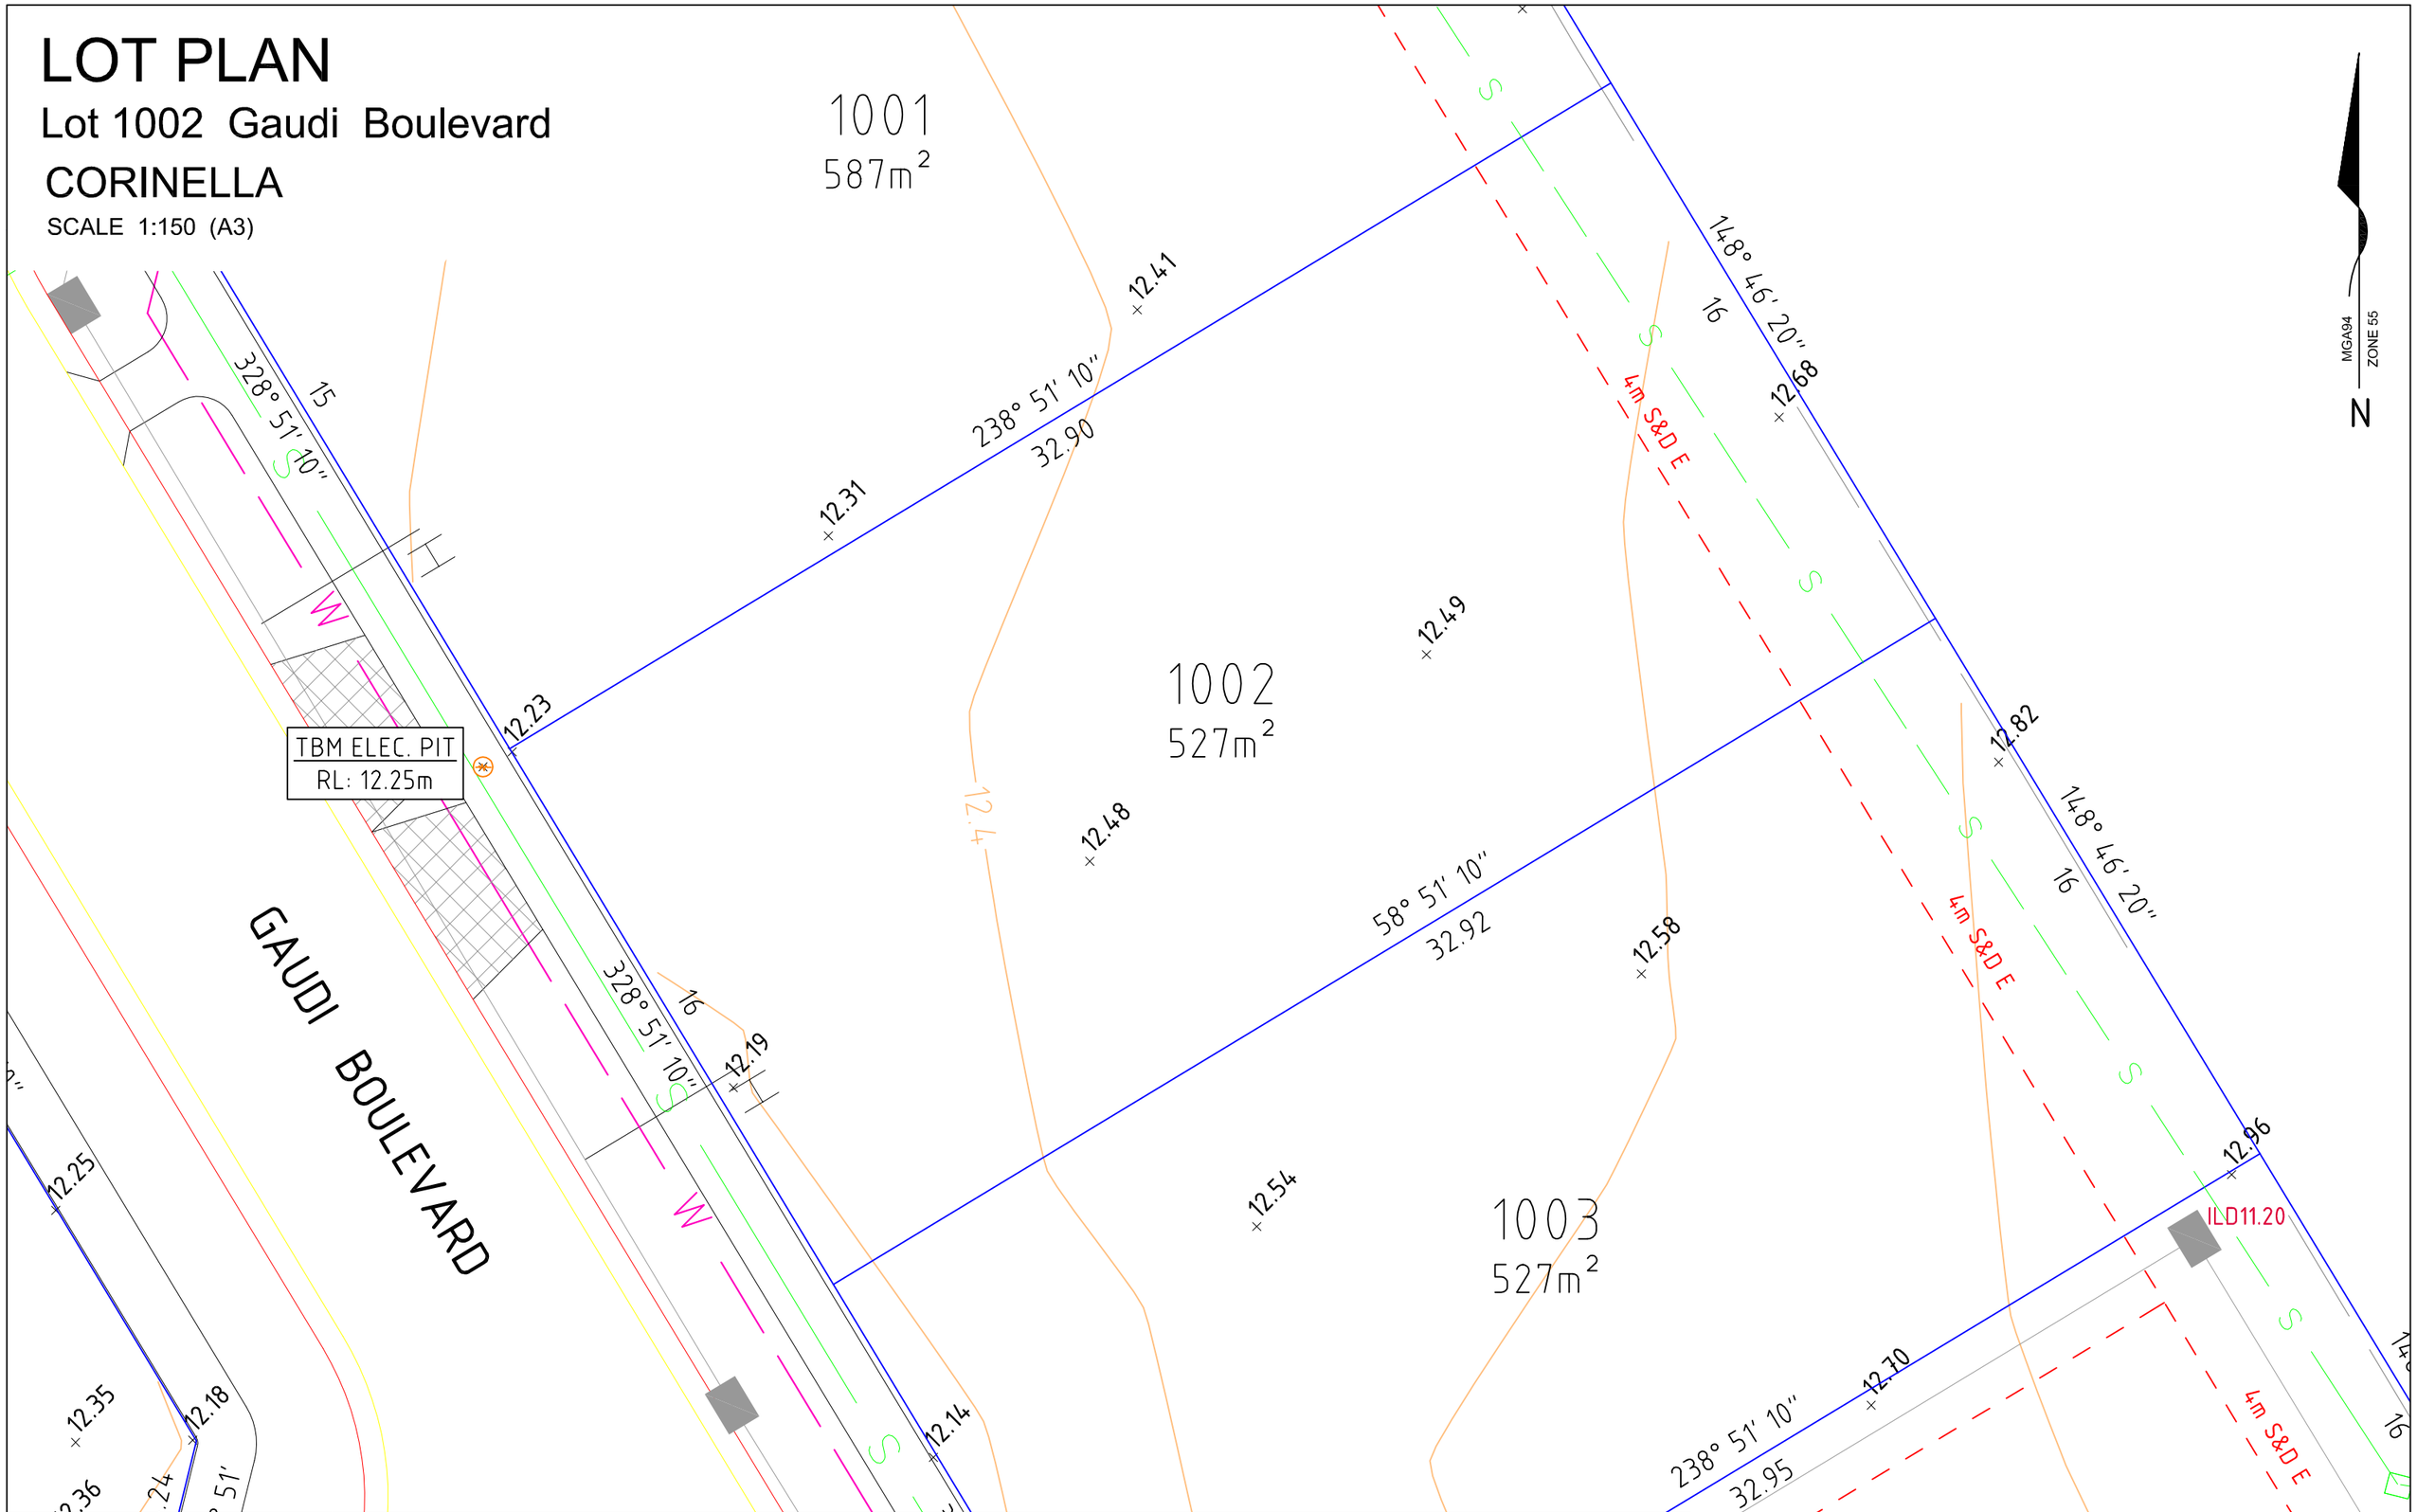

LANDgipps .com.au

PO Box 350 Warragul VIC 3820
Call 1300 545 263 / info@landgipps.com.au

LEGEND

	Title Boundary		Sewer, Maintenance Structures and Property Connection	44	Allotment Number		Electricity Pit
	Easement		House Drain	603m²	Allotment Area		Telstra Pit
	Water		Indication of Fill	91.45	Existing Surface Level		Street Sign
	Stormwater Drain, Pit and Property Inlet		Proposed Driveway	ILD140.35	Drainage Pipe Invert		Street Light
				ILS157.40	Sewerage Pipe Invert		Hydrant

DESIGNED BY: BW
DATE OF SURVEY: 05/09/16
DRAWN BY: MN
APPROVED BY: BN
REVISION: 1

SCALE @ A3